


RIGHT OF WAY PERMIT

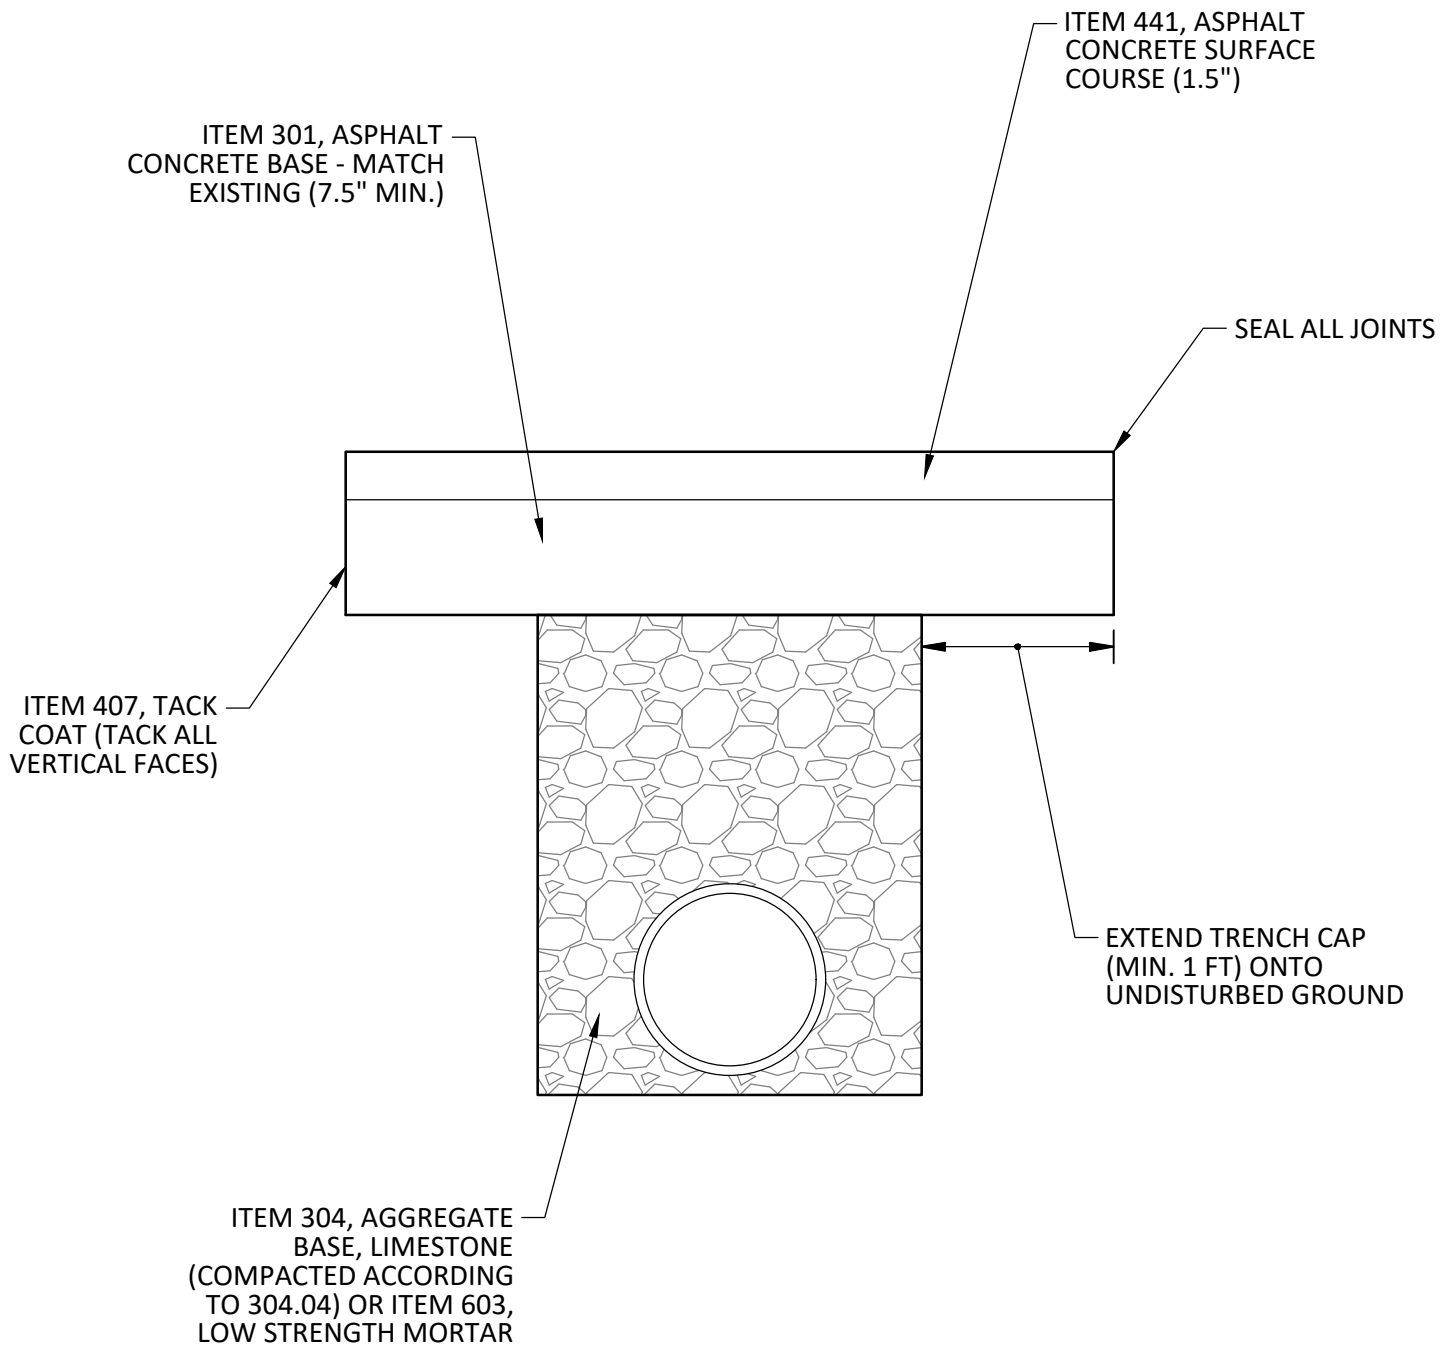

PAVEMENT REPLACEMENT DETAIL (UNDER 35 SQ. FT.)

DATE
09-30-26